KIEM VIEW

MAISON

Lot 03

Surface brute
268,88m²

3 3 3

1 1 1

172,26 m²
surface habitable

SITUATION

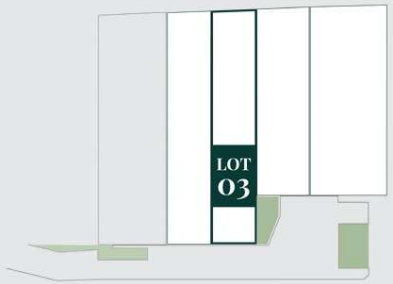

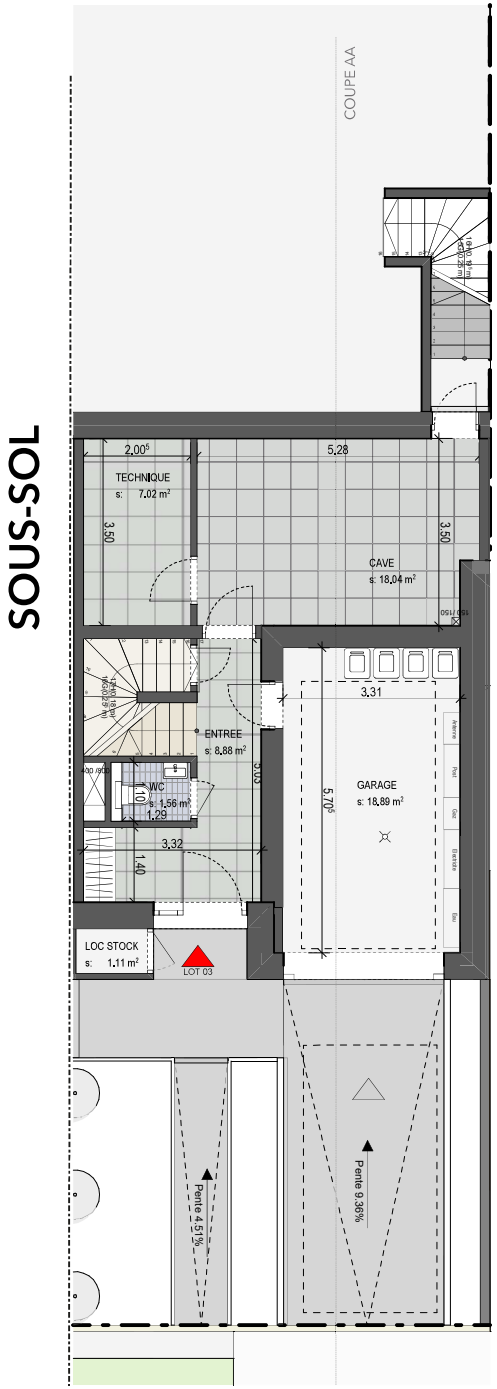

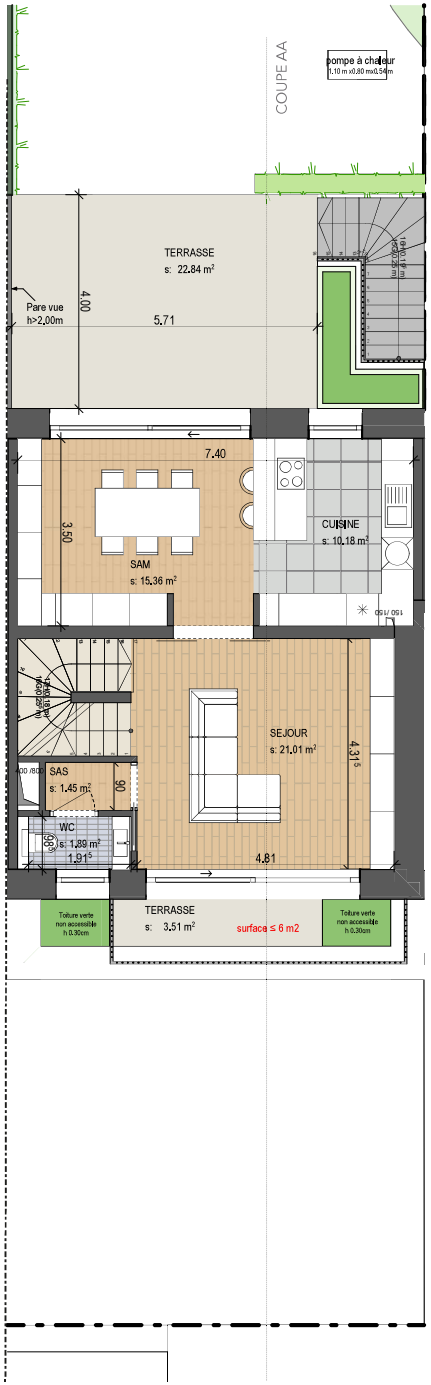

CARRELAGE

CARRELAGE SDB/SDD

PARQUET

TERRASSE

OBSERVATIONS :
• Measurements are given on a gross basis, whitout finishing work. Some measurements and drawings can be subject to changes during construction.

Design : DWA Architectes S.A / Icons: Flaticon.com

0 1 2 5
1:100

KIEM VIEW

MAISON

Lot 03

Surface brute
268,88 m²

3 3 3

1 1 1

172,26 m²
surface habitable

SITUATION

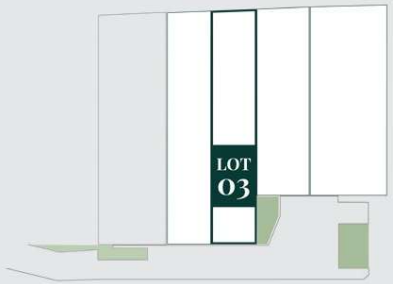

ÉTAGE 1

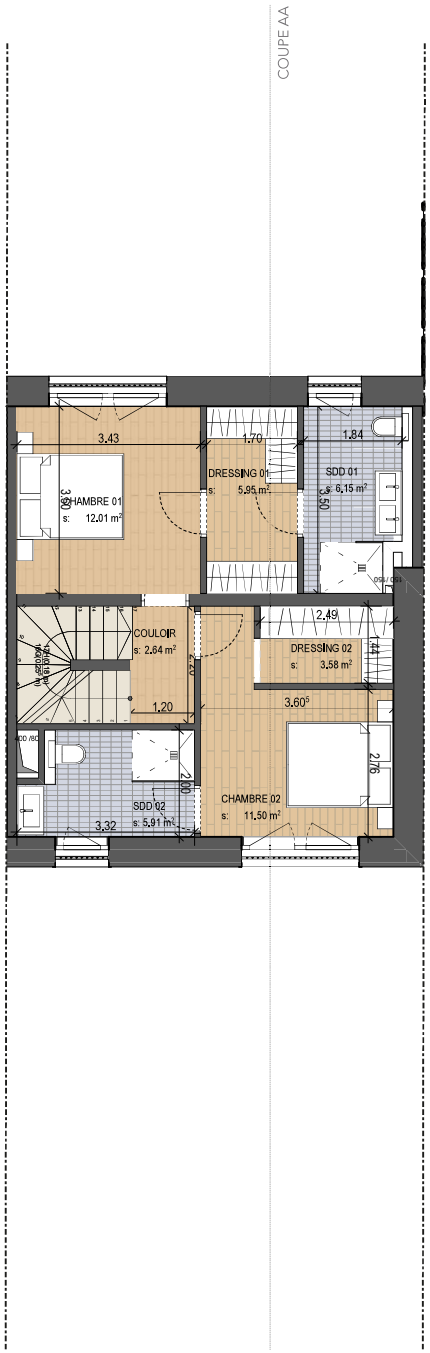

ÉTAGE 2

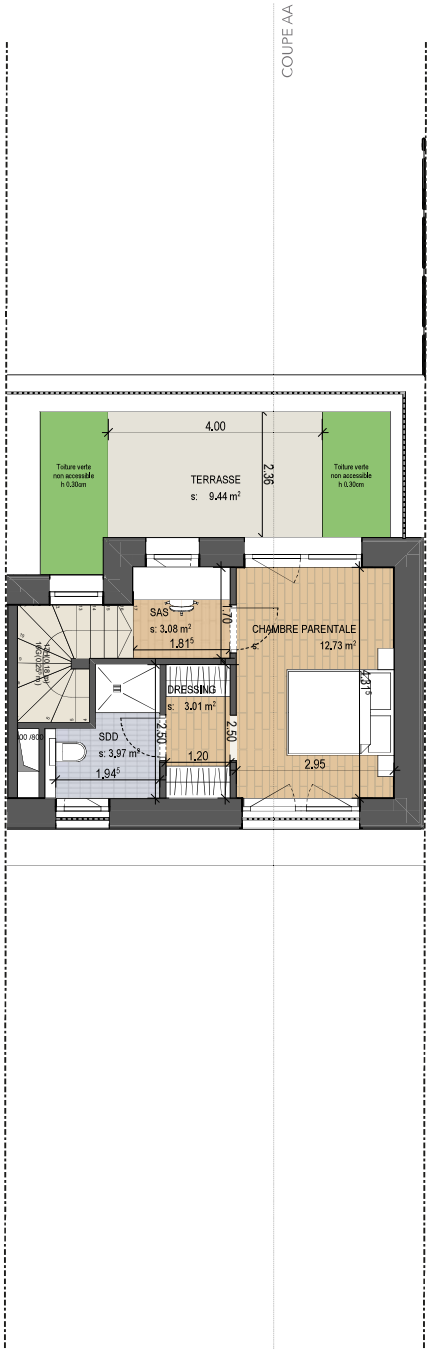

CARRELAGE

CARRELAGE
SDB/SDD

PARQUET

TERRASSE

OBSERVATIONS :
• Measurements are given on a gross basis, whitout finishing work. Some measurements and drawings can be subject to changes during construction.

Design : DWA Architectes S.A / Icons: Flaticon.com

0 1 2 5
1:100

KIEM VIEW

LOT 3 COUPE AA

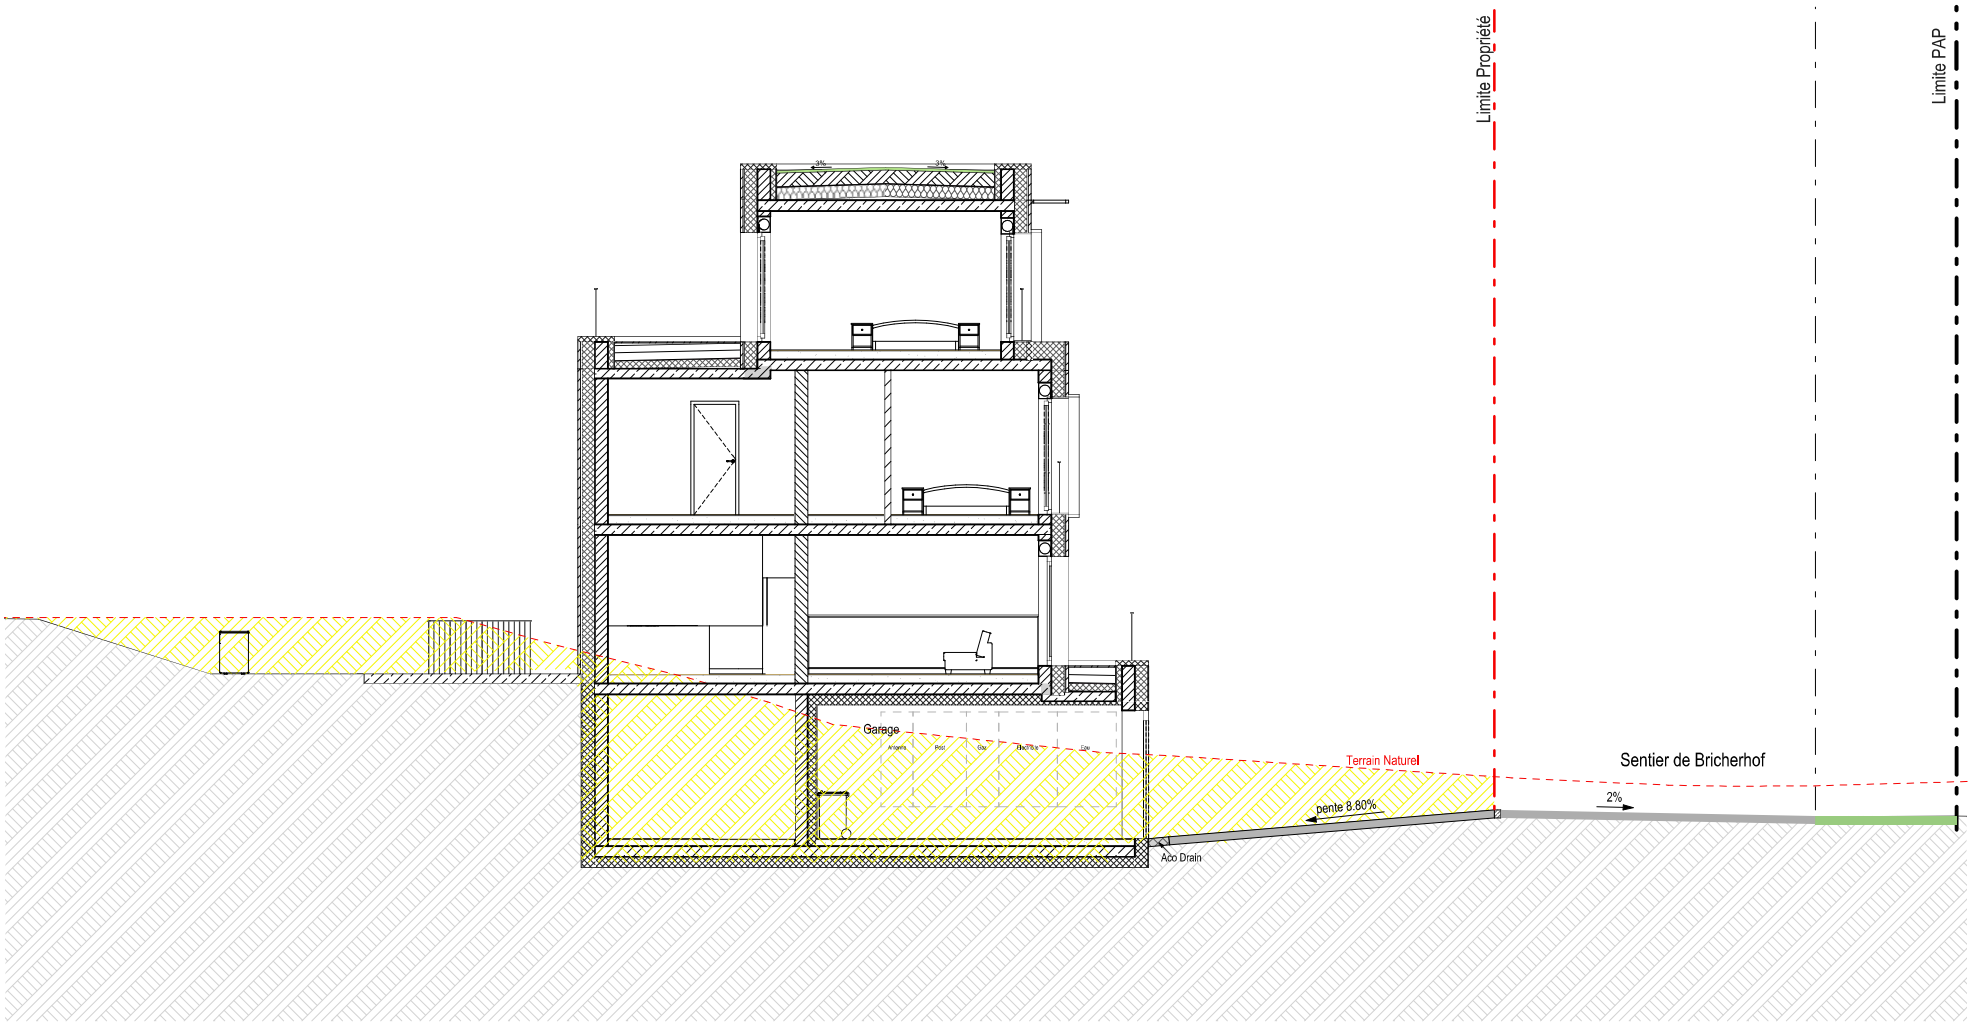

1:100

EAGLESTONE LUXEMBOURG

OBSERVATIONS :
- Measurements are given on a gross basis, whitout finishing work. Some measurements and drawings can be subject to changes during construction.
- Each difference being more or less and within acceptable tolerences, will mean a loss of profit to the buyer without price adjustments.
- Changes may be made to this plan according to the realization requirements.
- The furniture and the fooring layout are given only as an exemple.
- Full information about the radiators, electrical and ventilation equipment will be provided during construction.